





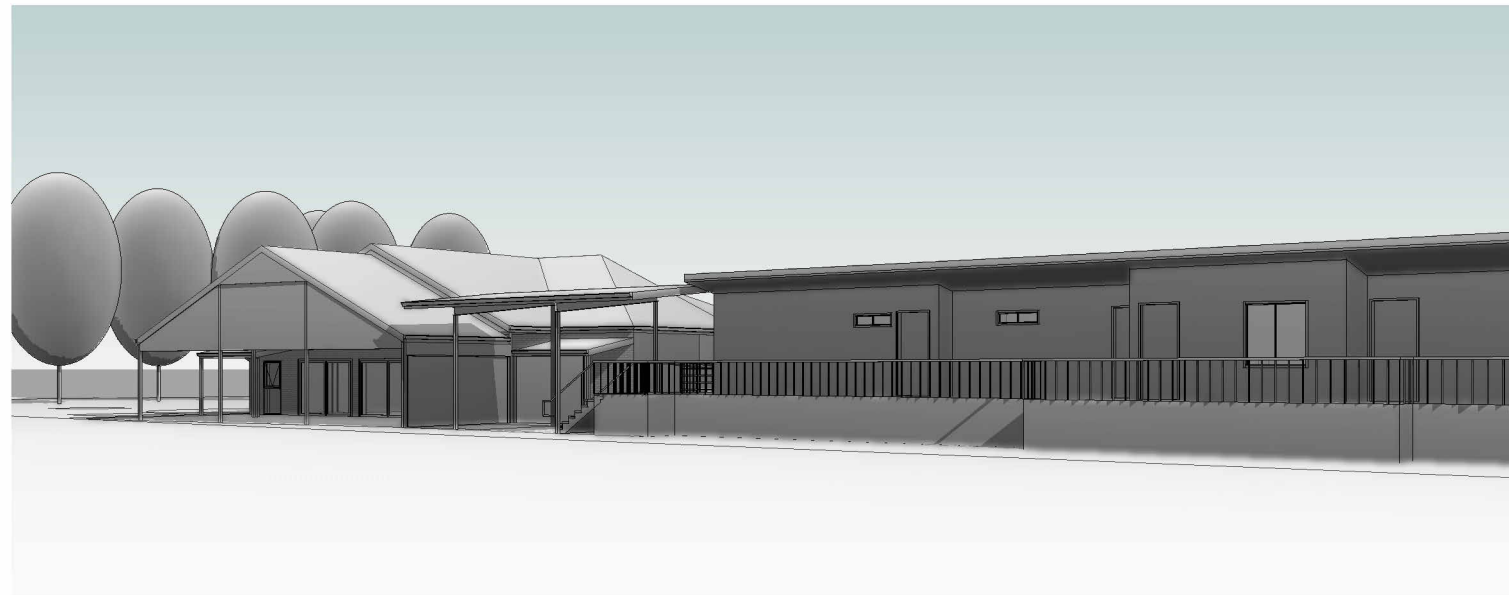



Area Schedule	
Total Site Area	30,282.0m2
Existing	
Existing Pavilion	169.0m2
Existing Side Verandahs	22.0m2
Existing South Verandah	110.0m2
Proposed	
Refurbished Social Pavilion	191.0m2
Prop Modular Pavilion	349.0m2
Proposed Deck	117.5m2
Proposed Walkway	40.0m2

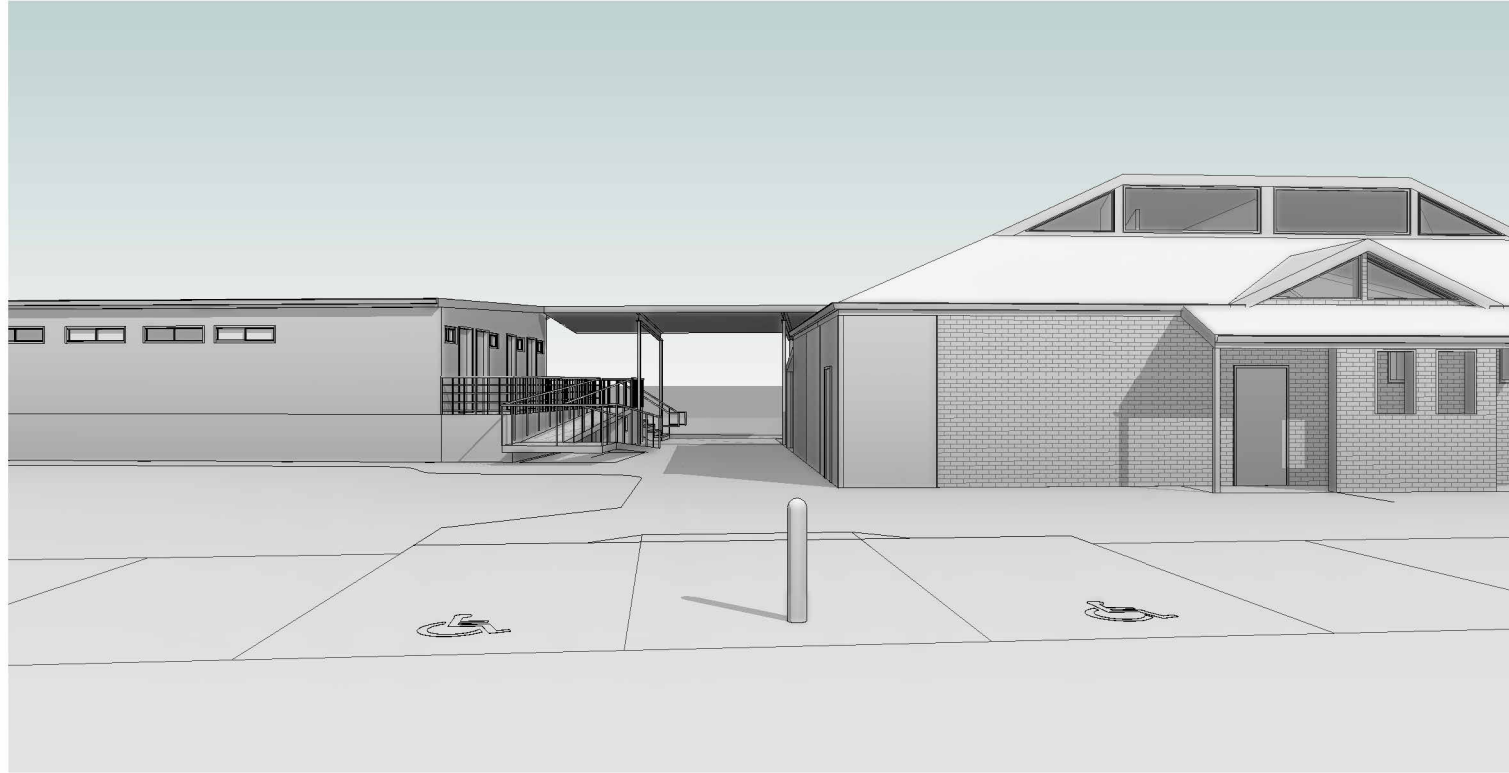

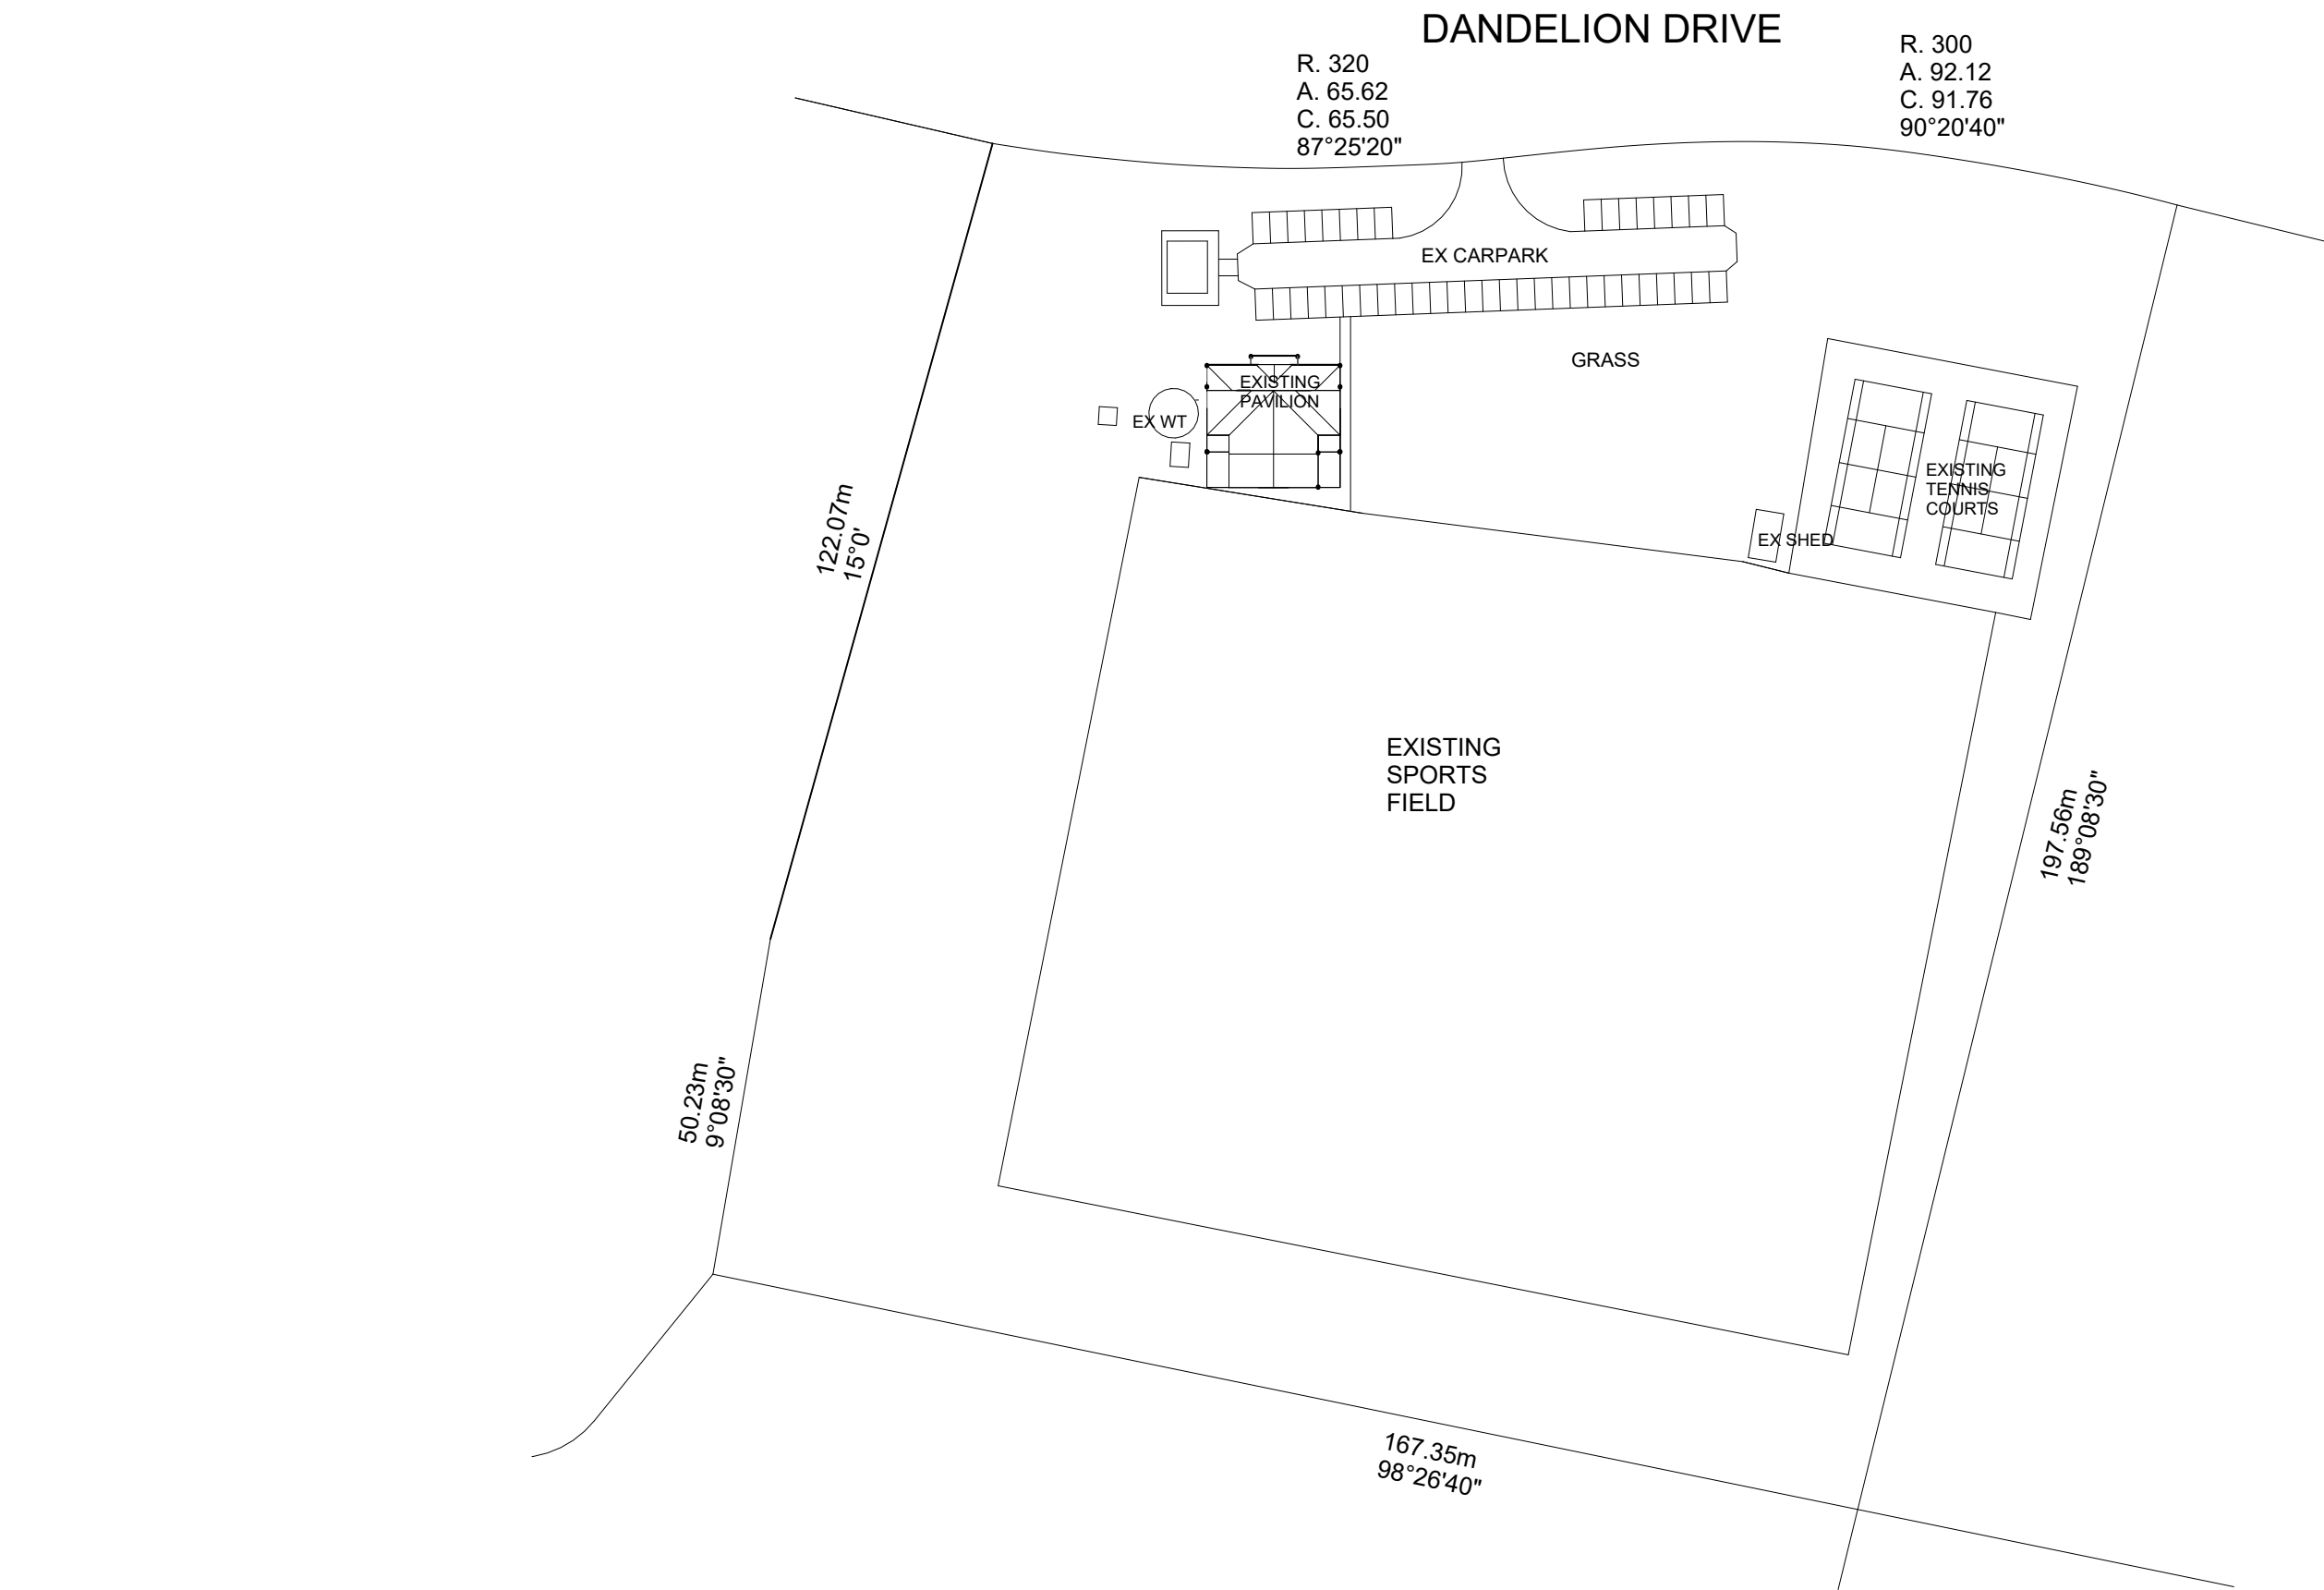

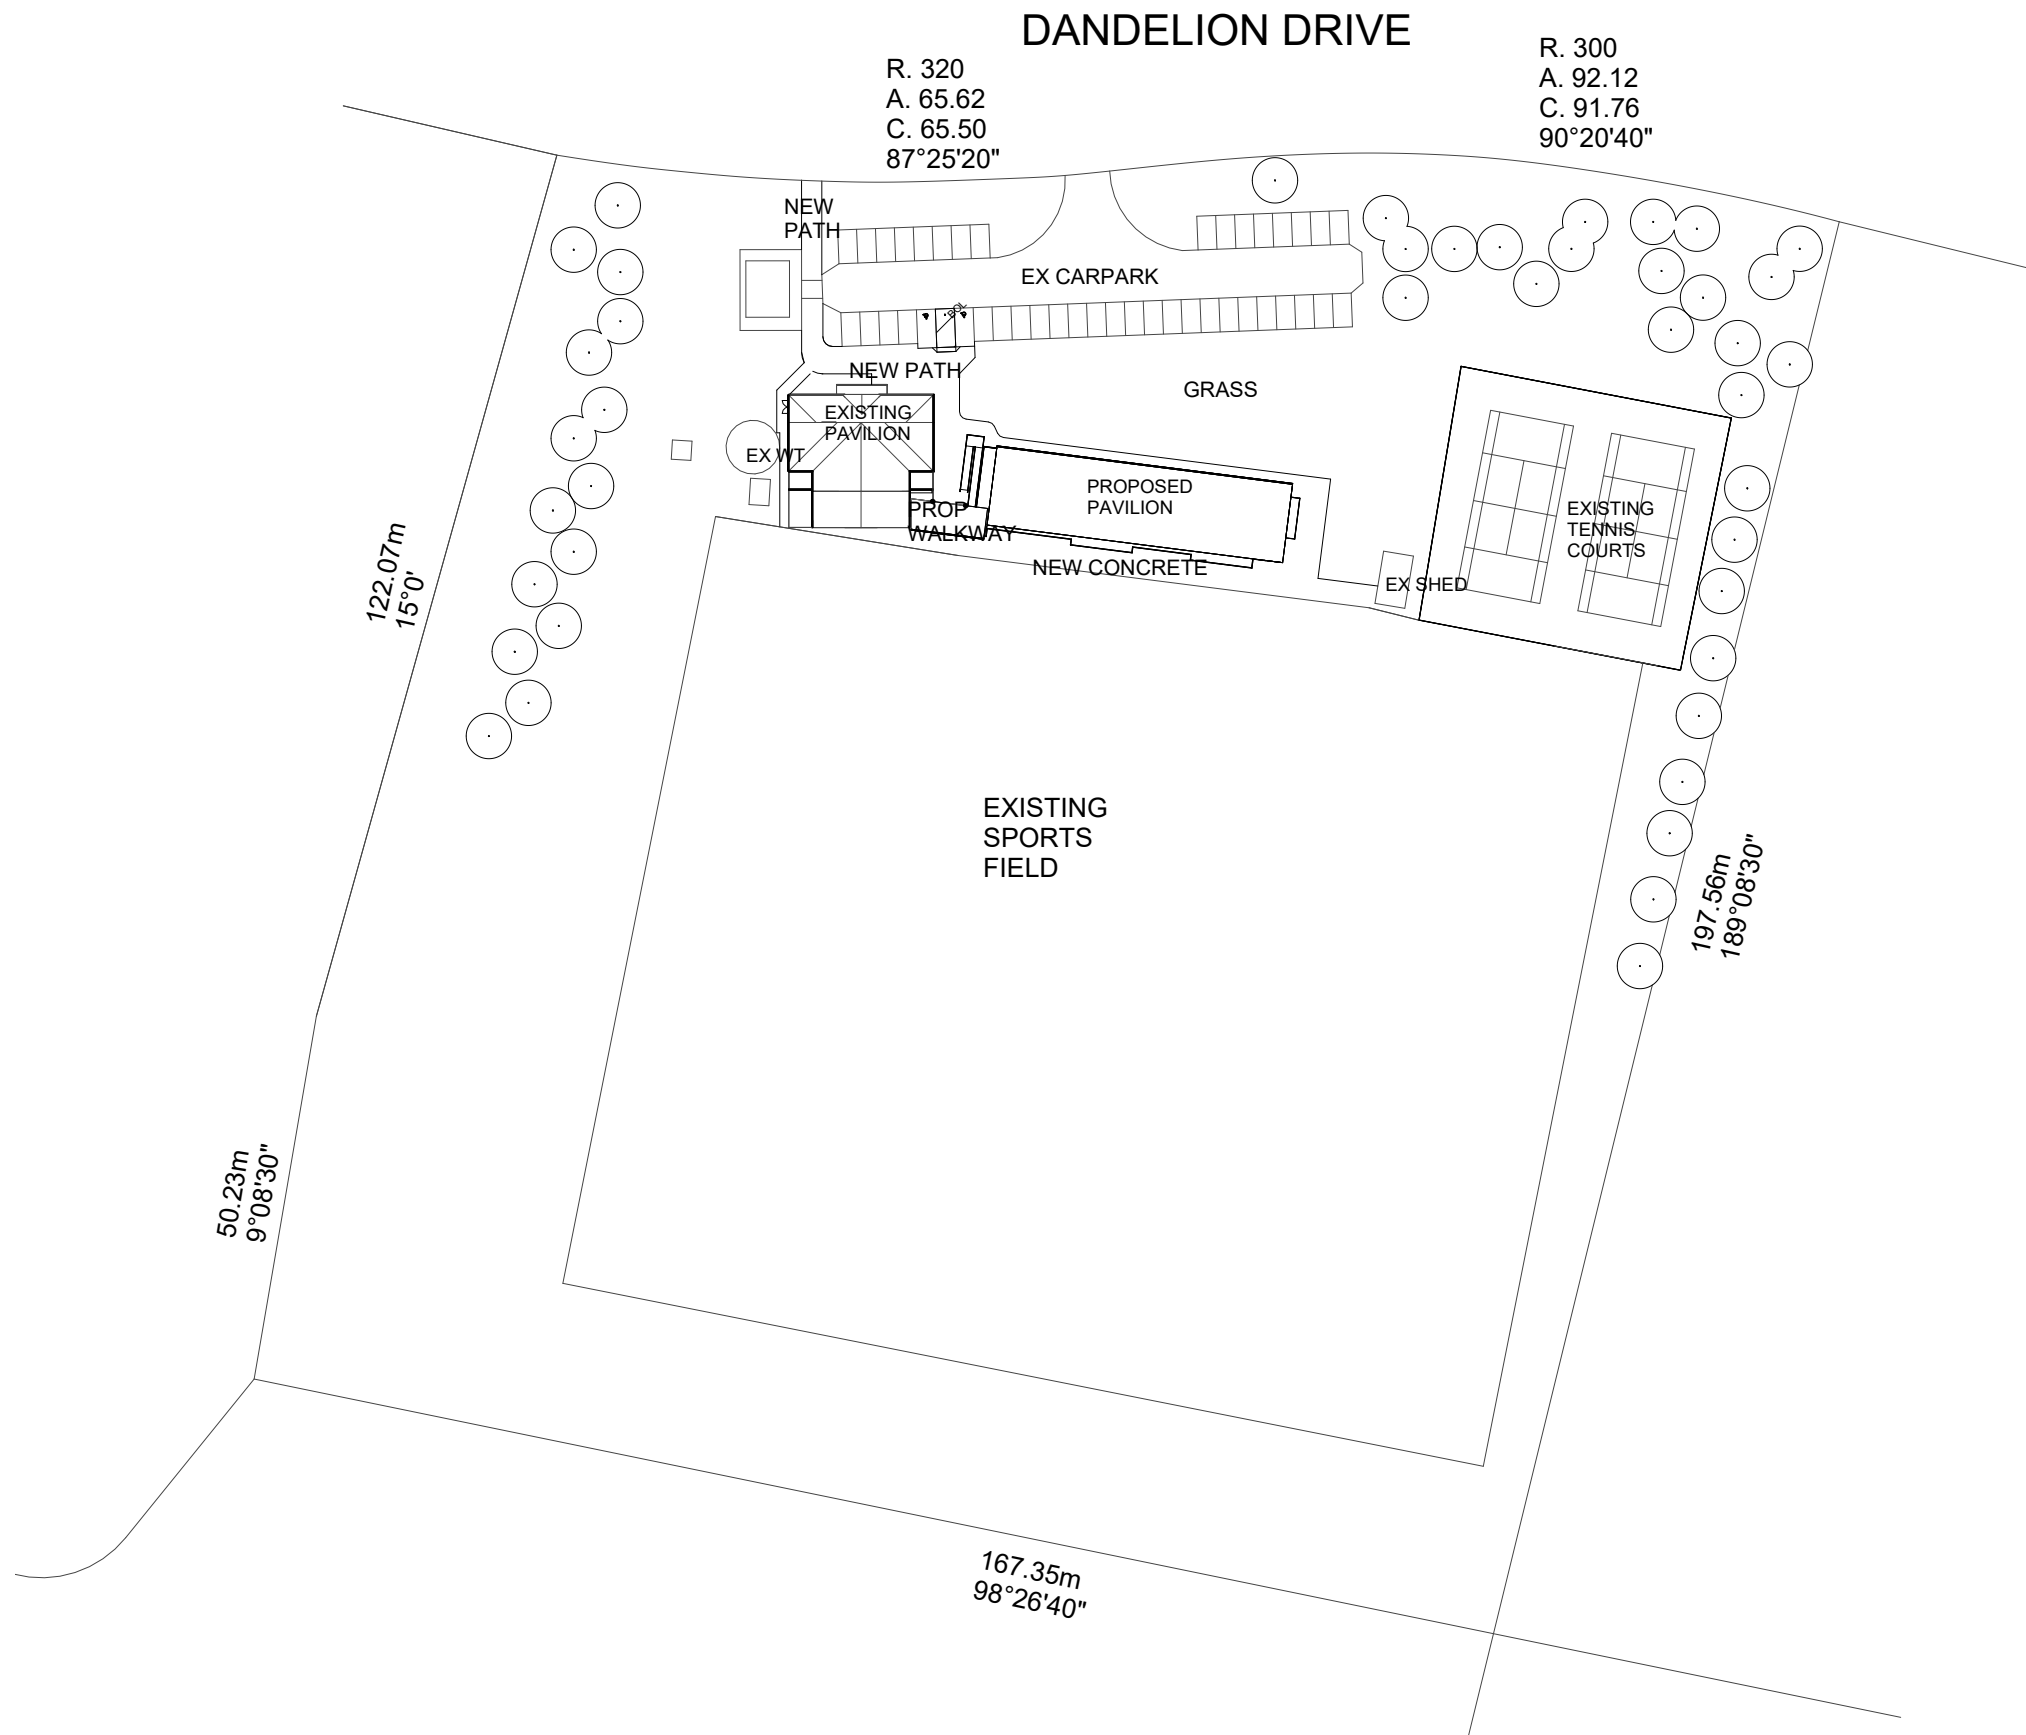

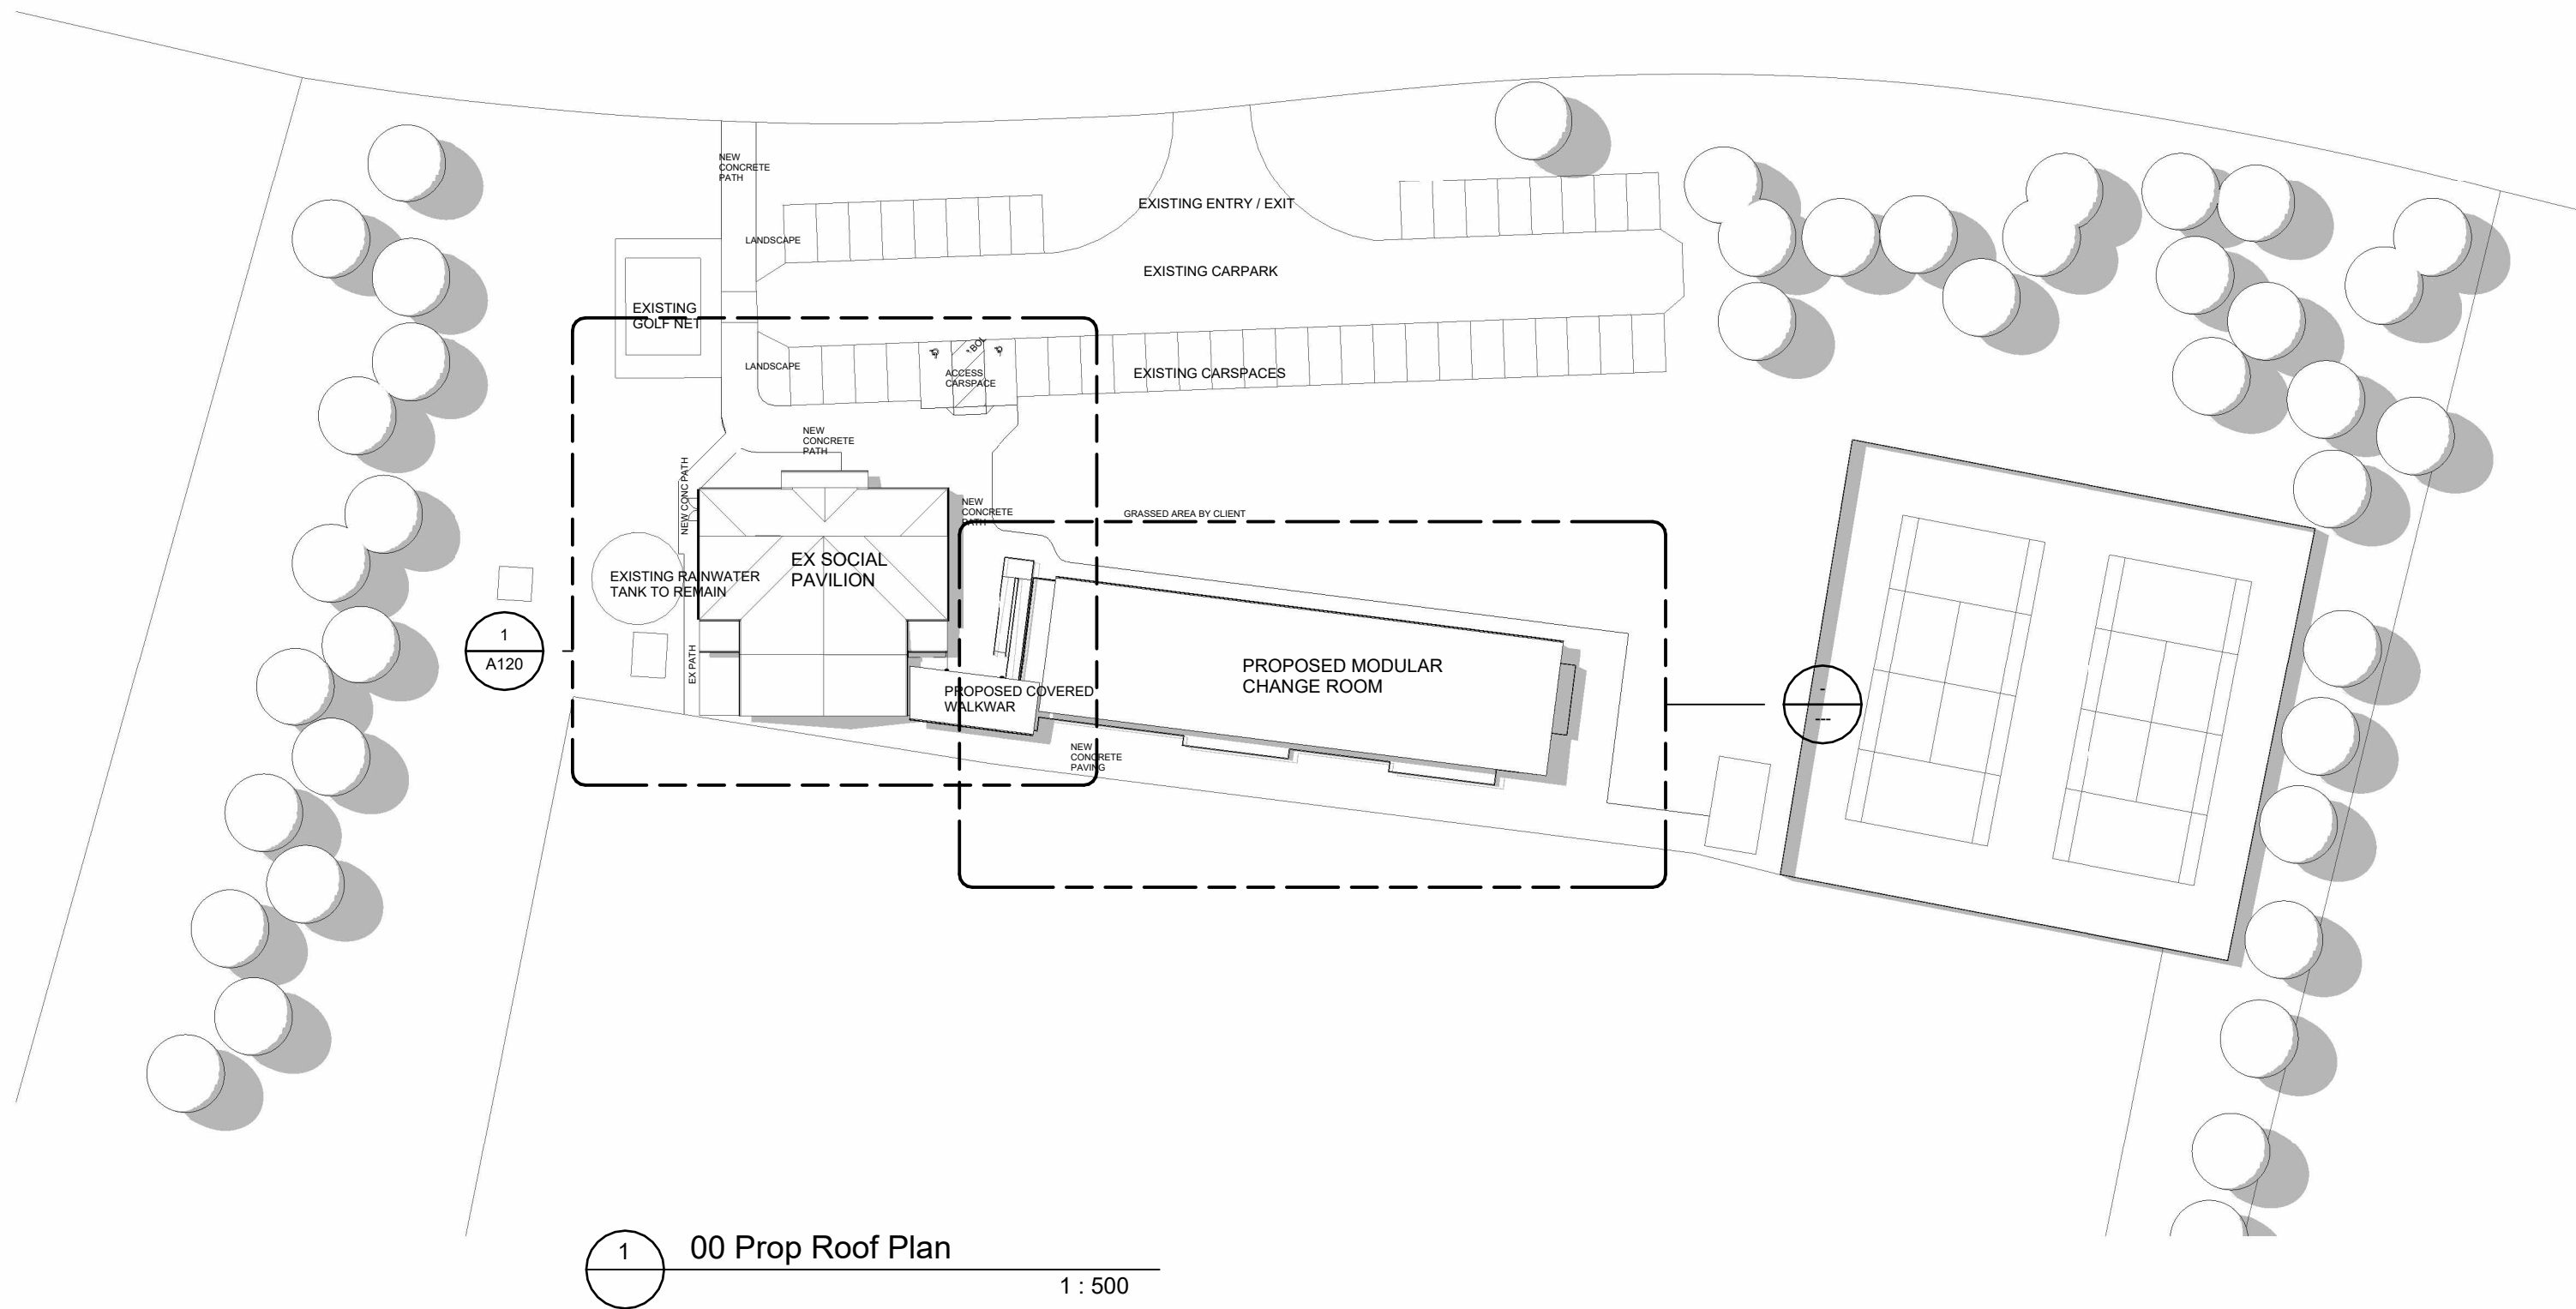

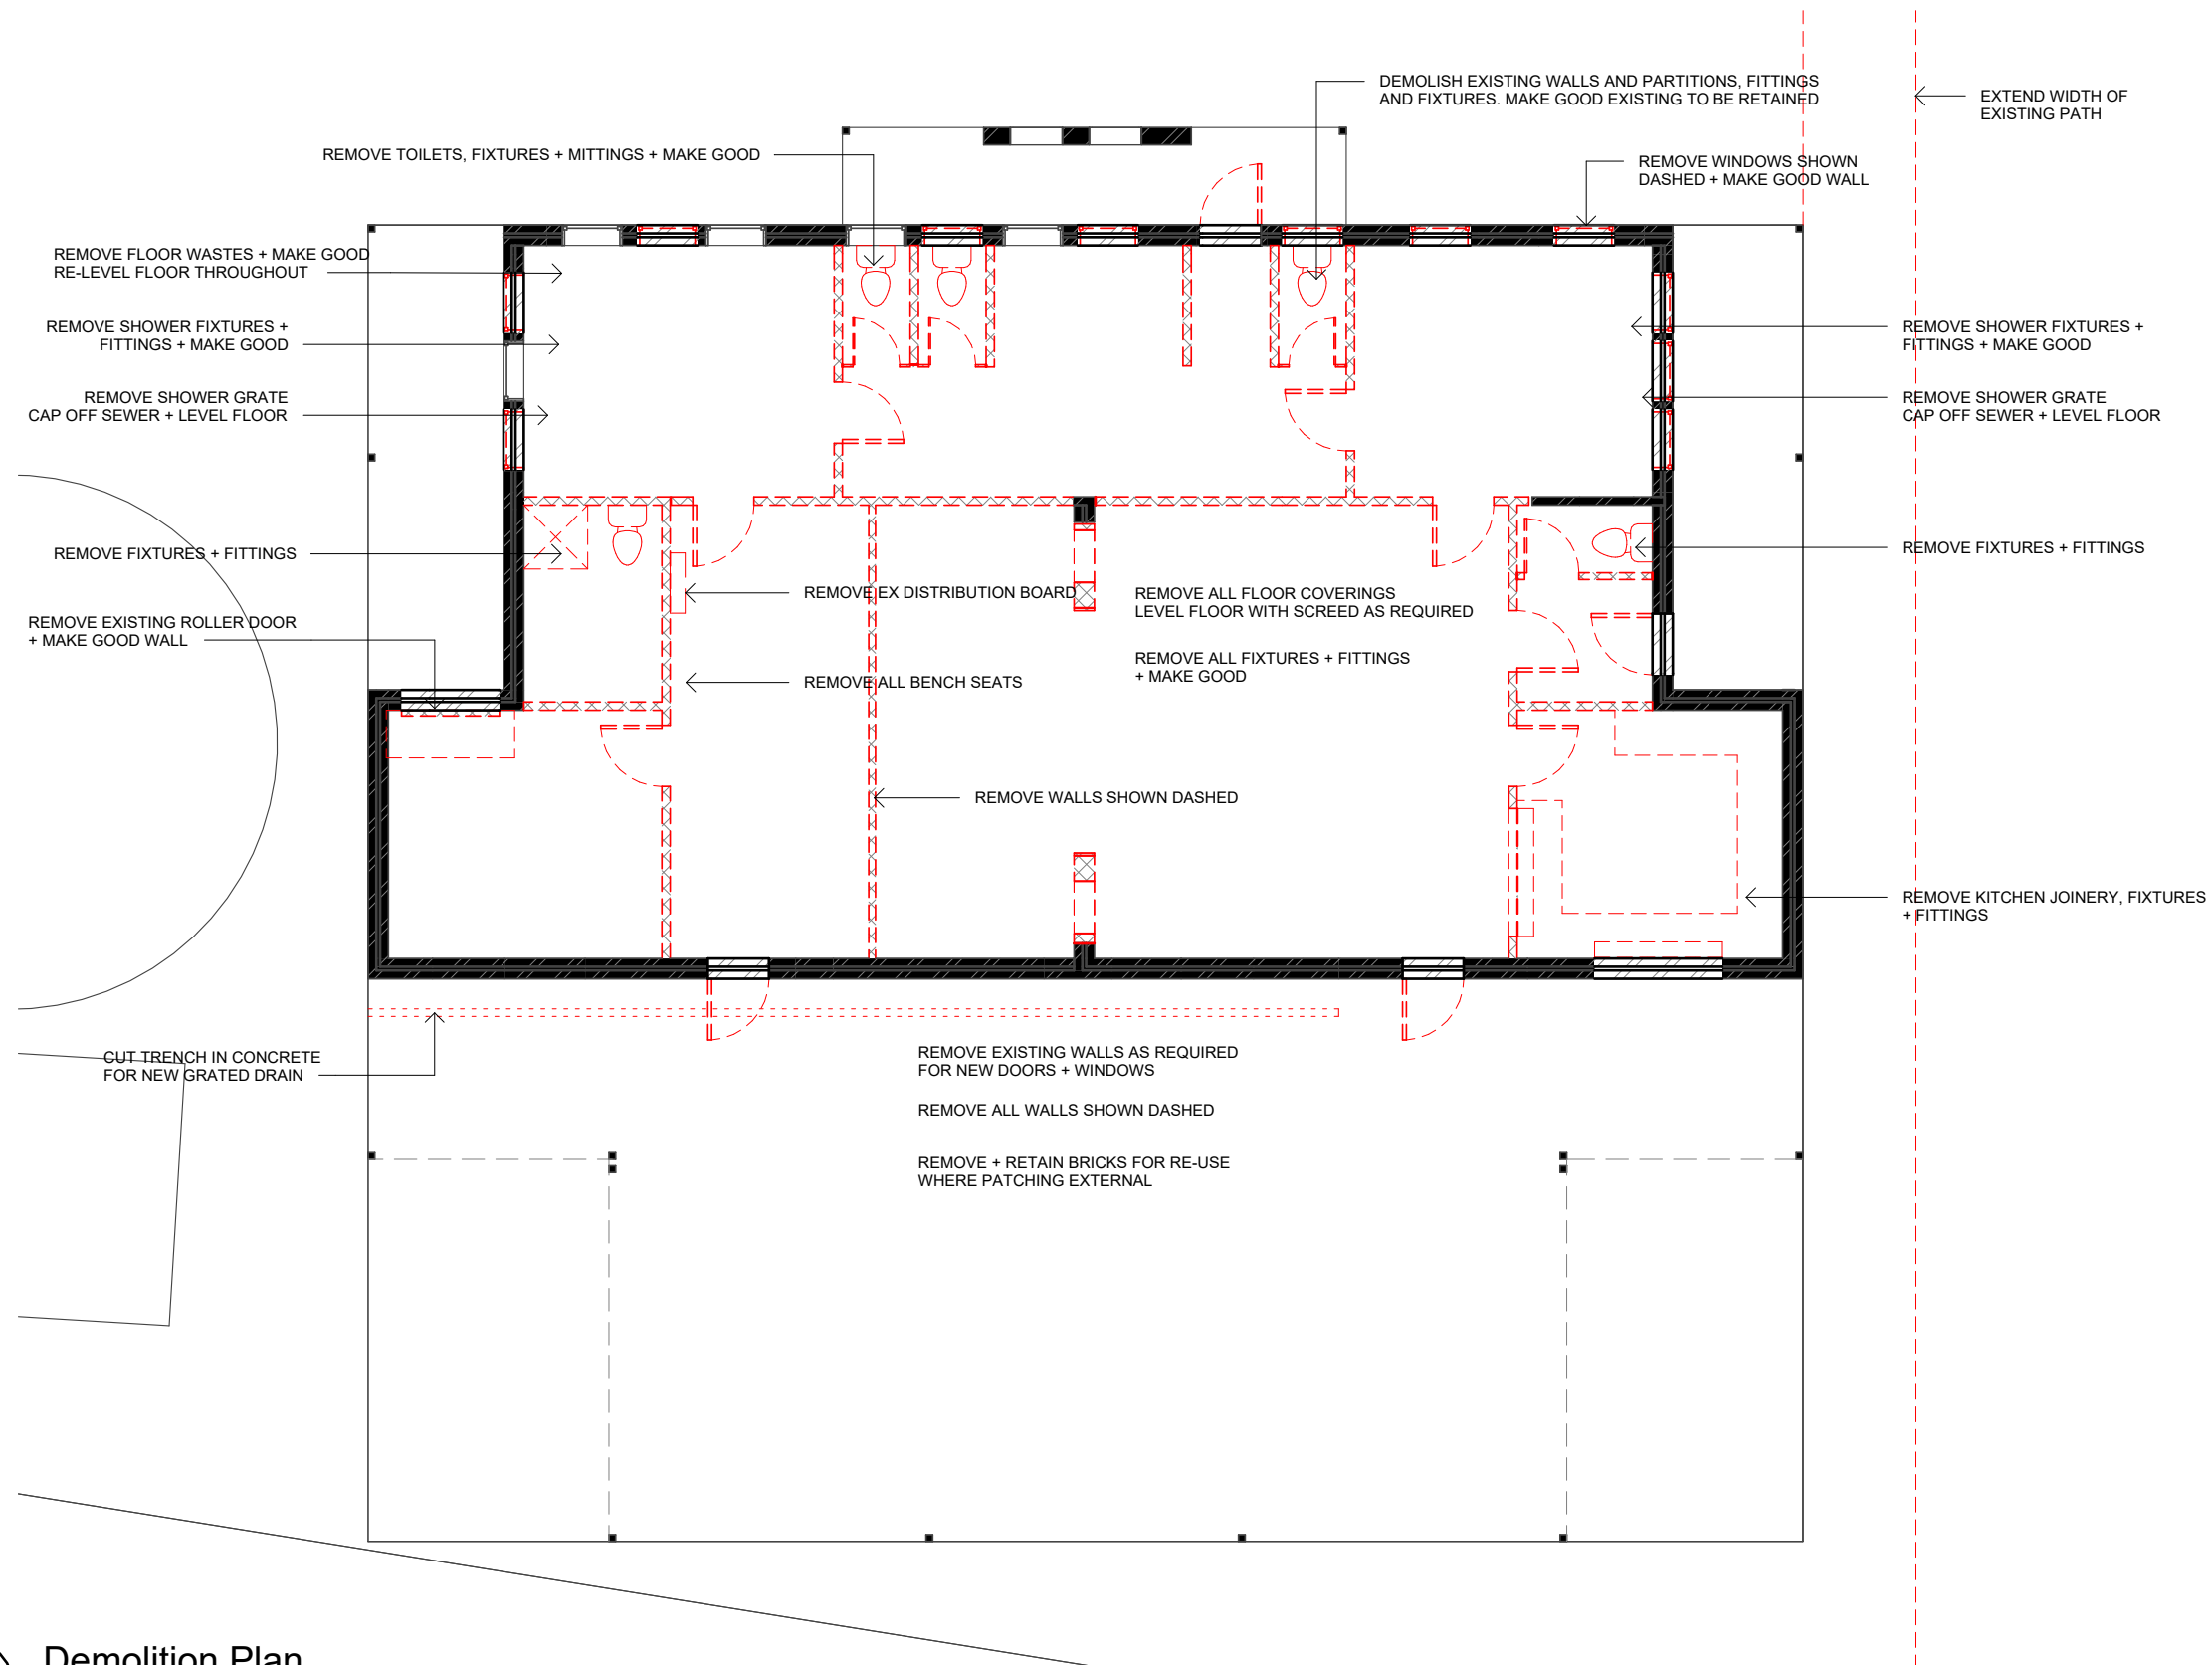

1

Demolition Plan

1 : 100



1 03 Existing Pavilion / Social
1 : 200



1 04 Modular / Change Pavilion
1 : 200



MATERIALS & COLOURS SCHEDULE

CODE	MATERIAL	COLOUR/ FINISH	SAMPLE	LRV
PE01	EXTERNAL PAINT FINISH	DULUX 'DANDELION YELLOW'		22
PE02	EXTERNAL PAINT FINISH	DULUX 'RED BOX'		11
PE03	EXTERNAL PAINT FINISH	DULUX 'HARBOUR BLUE'		20
PE04	EXTERNAL PAINT FINISH	DULUX 'SNOW SEASON'		66
PE05	EXTERNAL PAINT FINISH	DULUX 'MILTON MOON'		60
PE06	EXTERNAL PAINT FINISH	DULUX 'LUTE'		22

